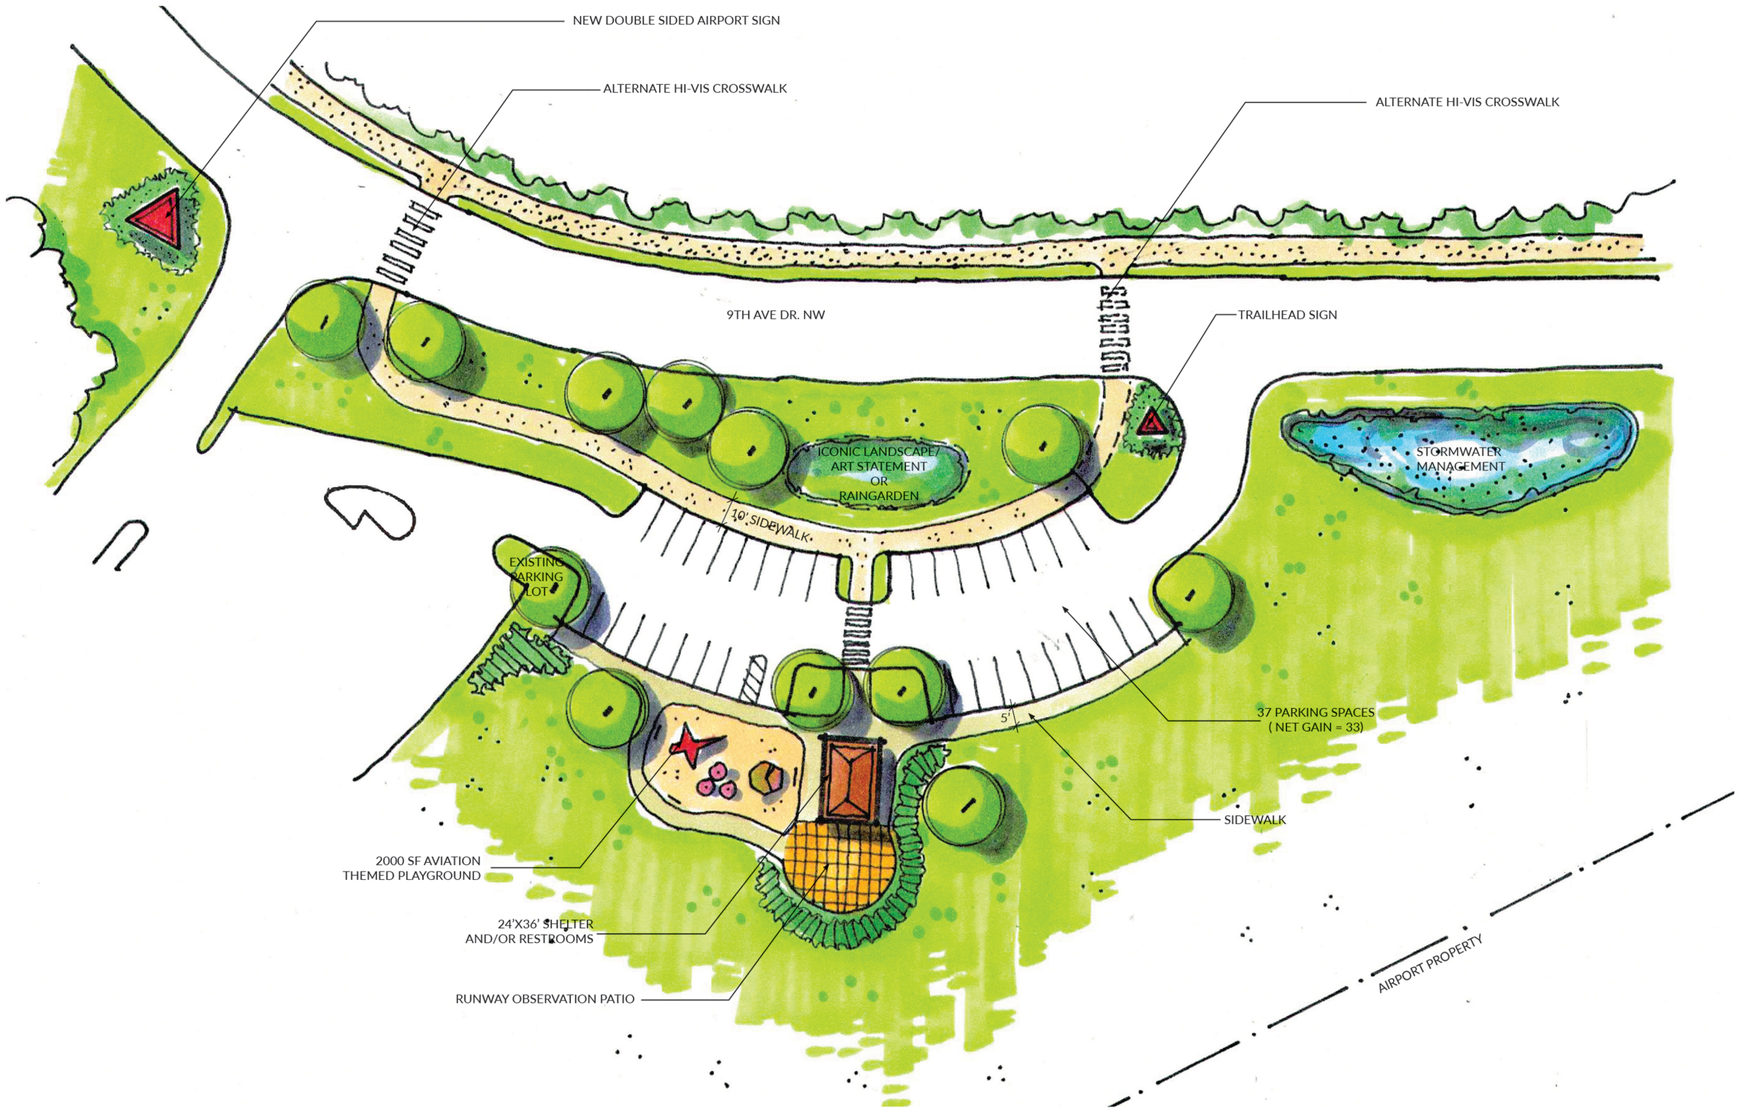

SCALE: 1" = 30'

0' 30' 60'

*This plan is conceptual and illustrates design intent. The plan has not been reviewed or approved by the City of Hickory.
*This plan is based on preliminary GIS [boundary, topographic, and stream] location information.

CITY OF HICKORY MULTI-USE TRAIL: AIRPORT TRAILHEAD CONCEPT PLAN

WithersRavenel
Our People. Your Success.
137 S Wilmington Street | Suite 200 | Raleigh, NC 27601 | t. 919.469.3340 | license #: C-0832 | withersravenel.com

9th Ave DR. NW
project #09190926
2020.02.19